1 PERSPECTIVE

AMERICAN
EARTH SHELTER
1-816-286-9502

UPDATES	
6-14-22	PRELIMINARY
6-17-22	FULL SET REVIEW
6-21-22	FULL SET REVIEW

PERSPECTIVE

Date	6-21-22
Drawn by	JAMISEN SWENSON
Scale	A1

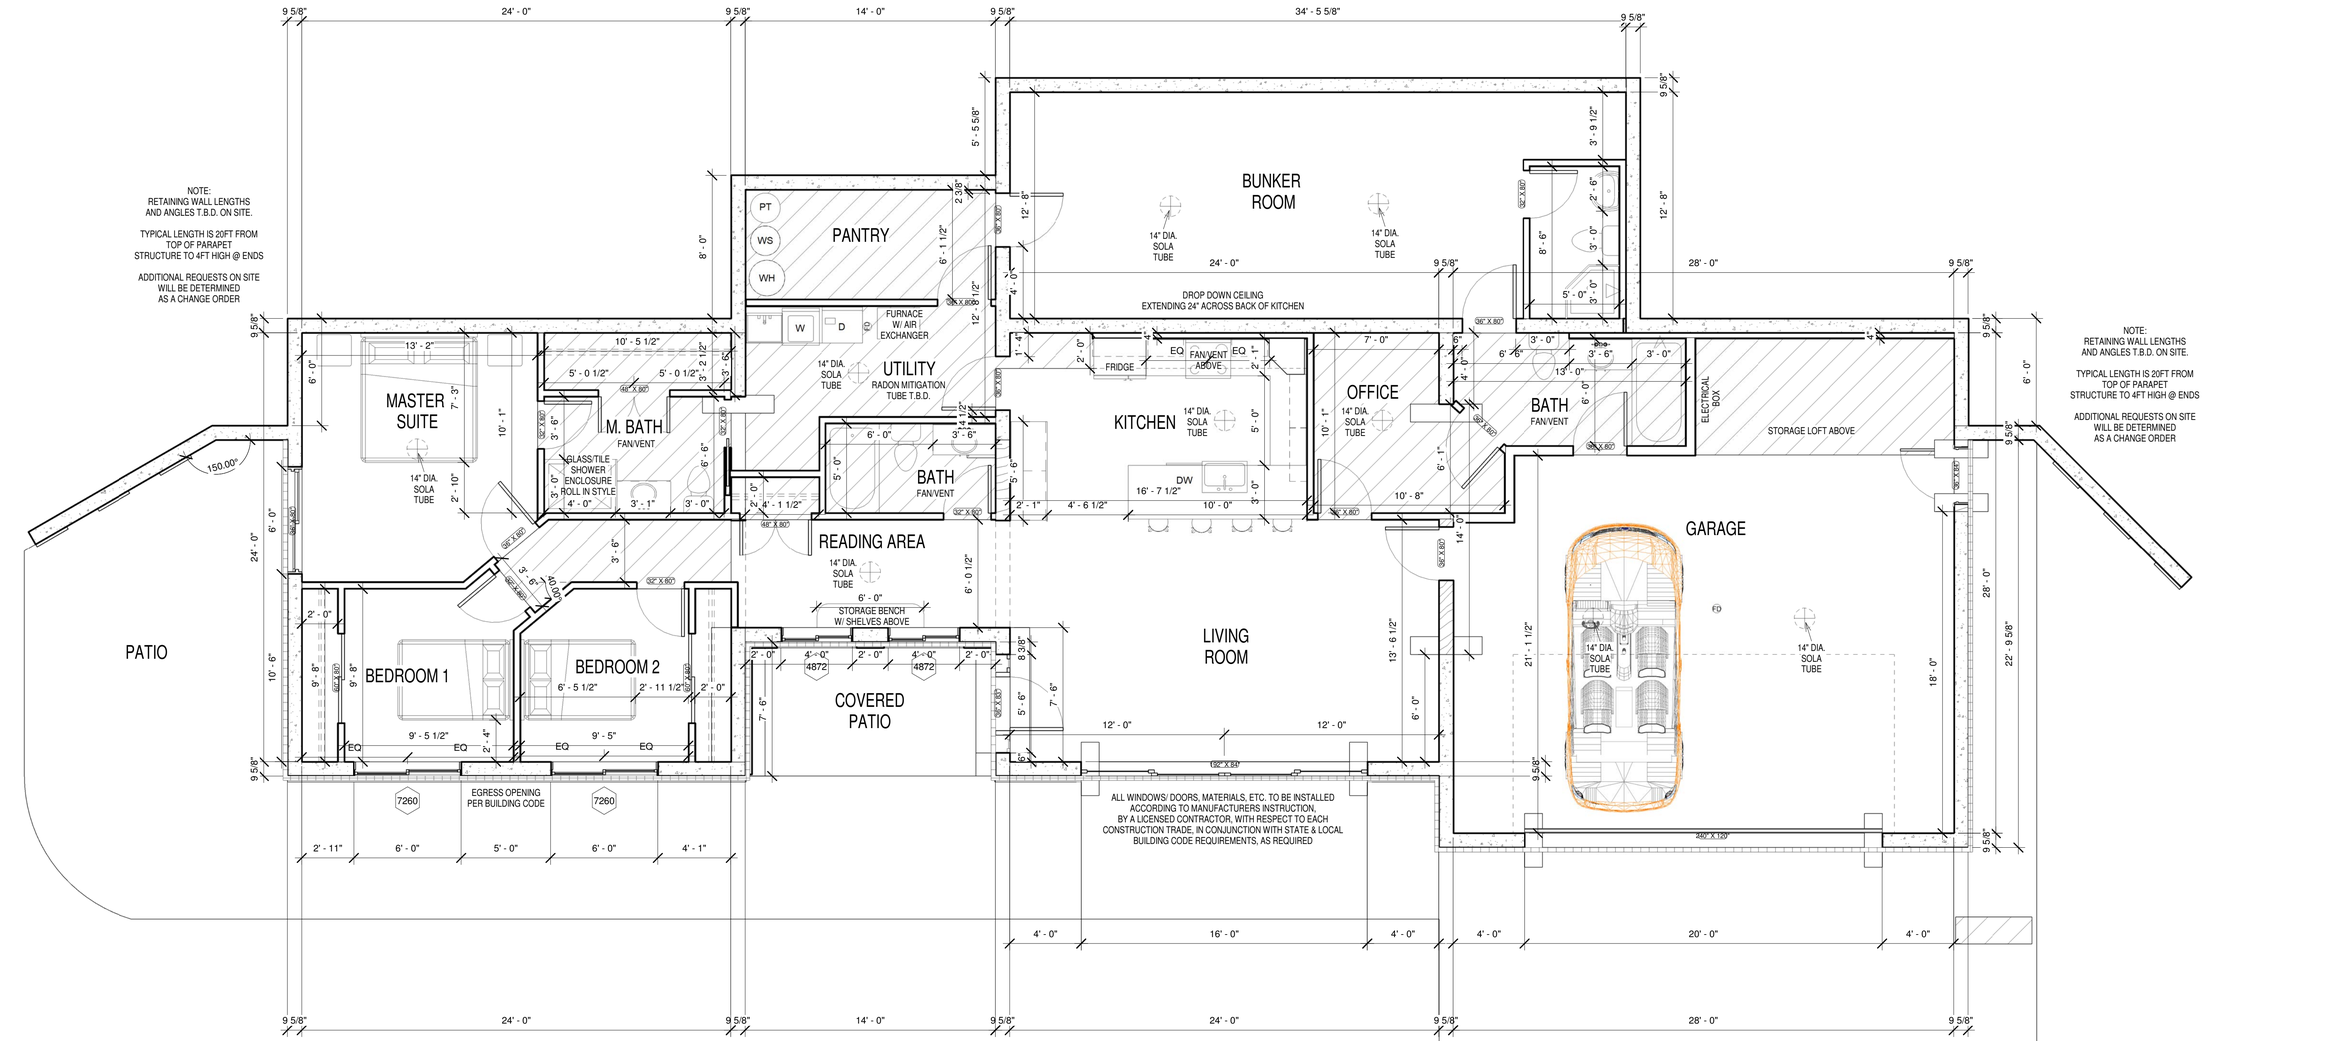

1 MAIN FLOOR PLAN
1/4" = 1'-0"

AMERICAN
EARTH SHELTER
1-816-286-9502

UPDATES	
6-14-22	PRELIMINARY
6-17-22	FULL SET REVIEW
6-21-22	FULL SET REVIEW

FLOOR PLAN

Date	6-21-22
Drawn by	JAMISEN SWENSON
Scale	1/4" = 1'-0"

A2

2 SOUTH ELEVATION
1/4" = 1'-0"

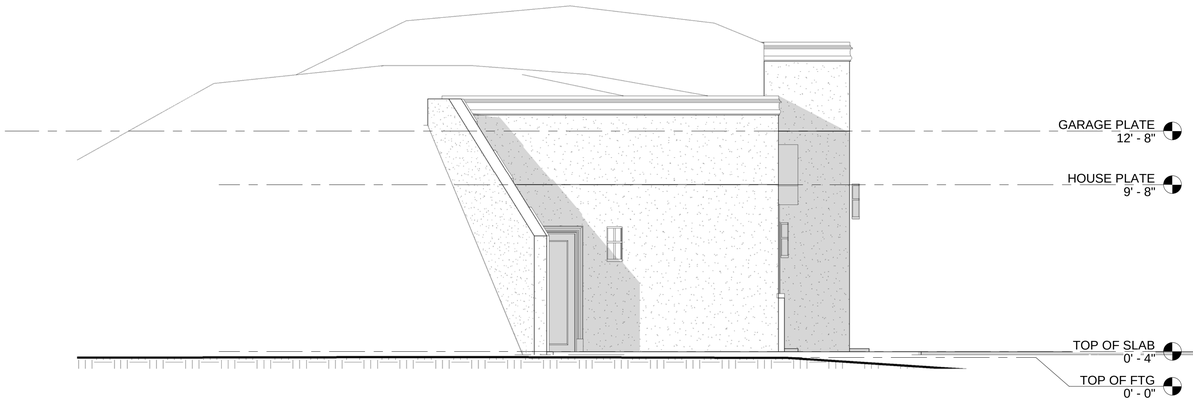

3 WEST ELEVATION
1/4" = 1'-0"

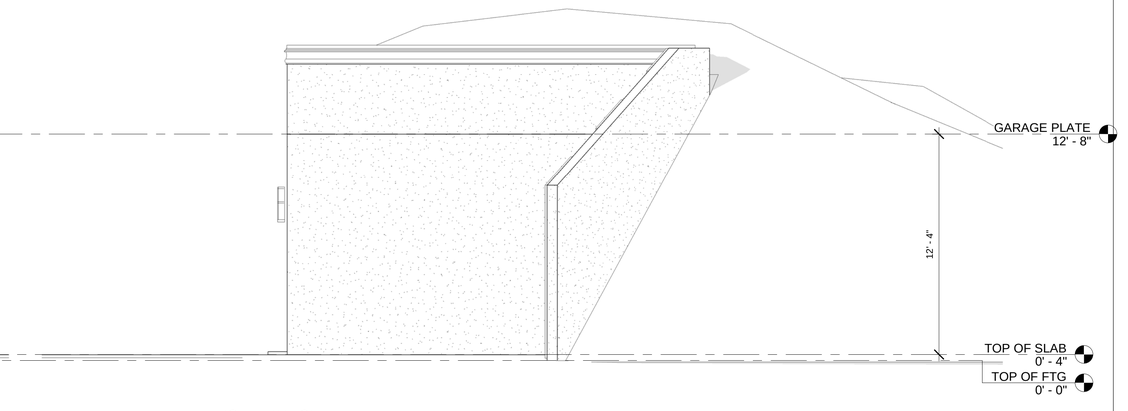

1 EAST ELEVATION
1/4" = 1'-0"

AMERICAN
EARTH SHELTER

1-816-286-9502

UPDATES	
6-14-22	PRELIMINARY
6-17-22	FULL SET REVIEW
6-21-22	FULL SET REVIEW

ELEVATIONS/ PERSPECTIVE

Date	6-21-22
Drawn by	JAMISEN SWENSON
Scale	1/4" = 1'-0"

A3