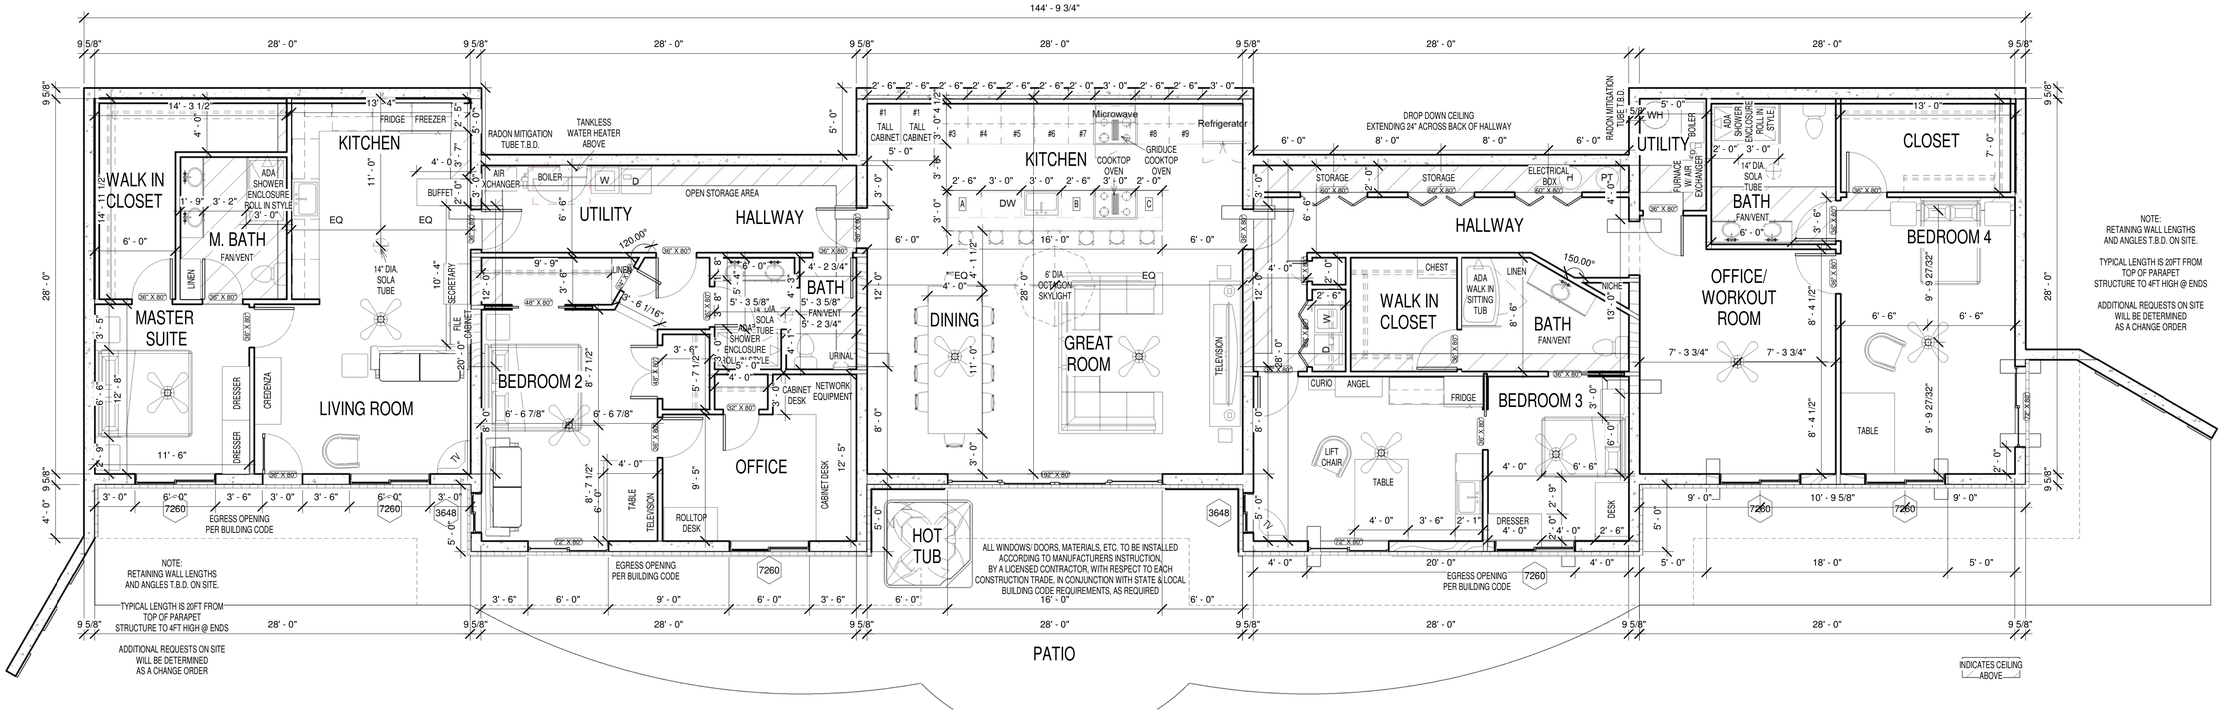

1 MAIN FLOOR PLAN
3/16" = 1'-0"

AMERICAN
EARTH SHELTER
1-816-286-9502

UPDATES	
8-5-22	PRELIMINARY
8-16-22	PRELIMINARY
9-1-22	FULL SET REVIEW

FLOOR PLAN

Date	9-1-22
Drawn by	JAMISEN SWENSON
Scale	3/16" = 1'-0"

A2

2 SOUTH ELEVATION
3/16" = 1'-0"

1 PERSPECTIVE

AMERICAN
EARTH SHELTER

1-816-286-9502

UPDATES	
8-5-22	PRELIMINARY
8-16-22	PRELIMINARY
9-1-22	FULL SET REVIEW

ELEVATIONS/ PERSPECTIVE

Date	9-1-22
Drawn by	JAMISEN SWENSON
Scale	3/16" = 1'-0"

A3