1 PERSPECTIVE

AMERICAN
EARTH SHELTER

1-816-286-9502

UPDATES	
2-27-23	PRELIMINARY
3-13-23	FULL SET REVIEW
3-31-23	FULL SET REVIEW

PERSPECTIVE

Date	3-31-23
Drawn by	JAMISEN SWENSON
Scale	A1

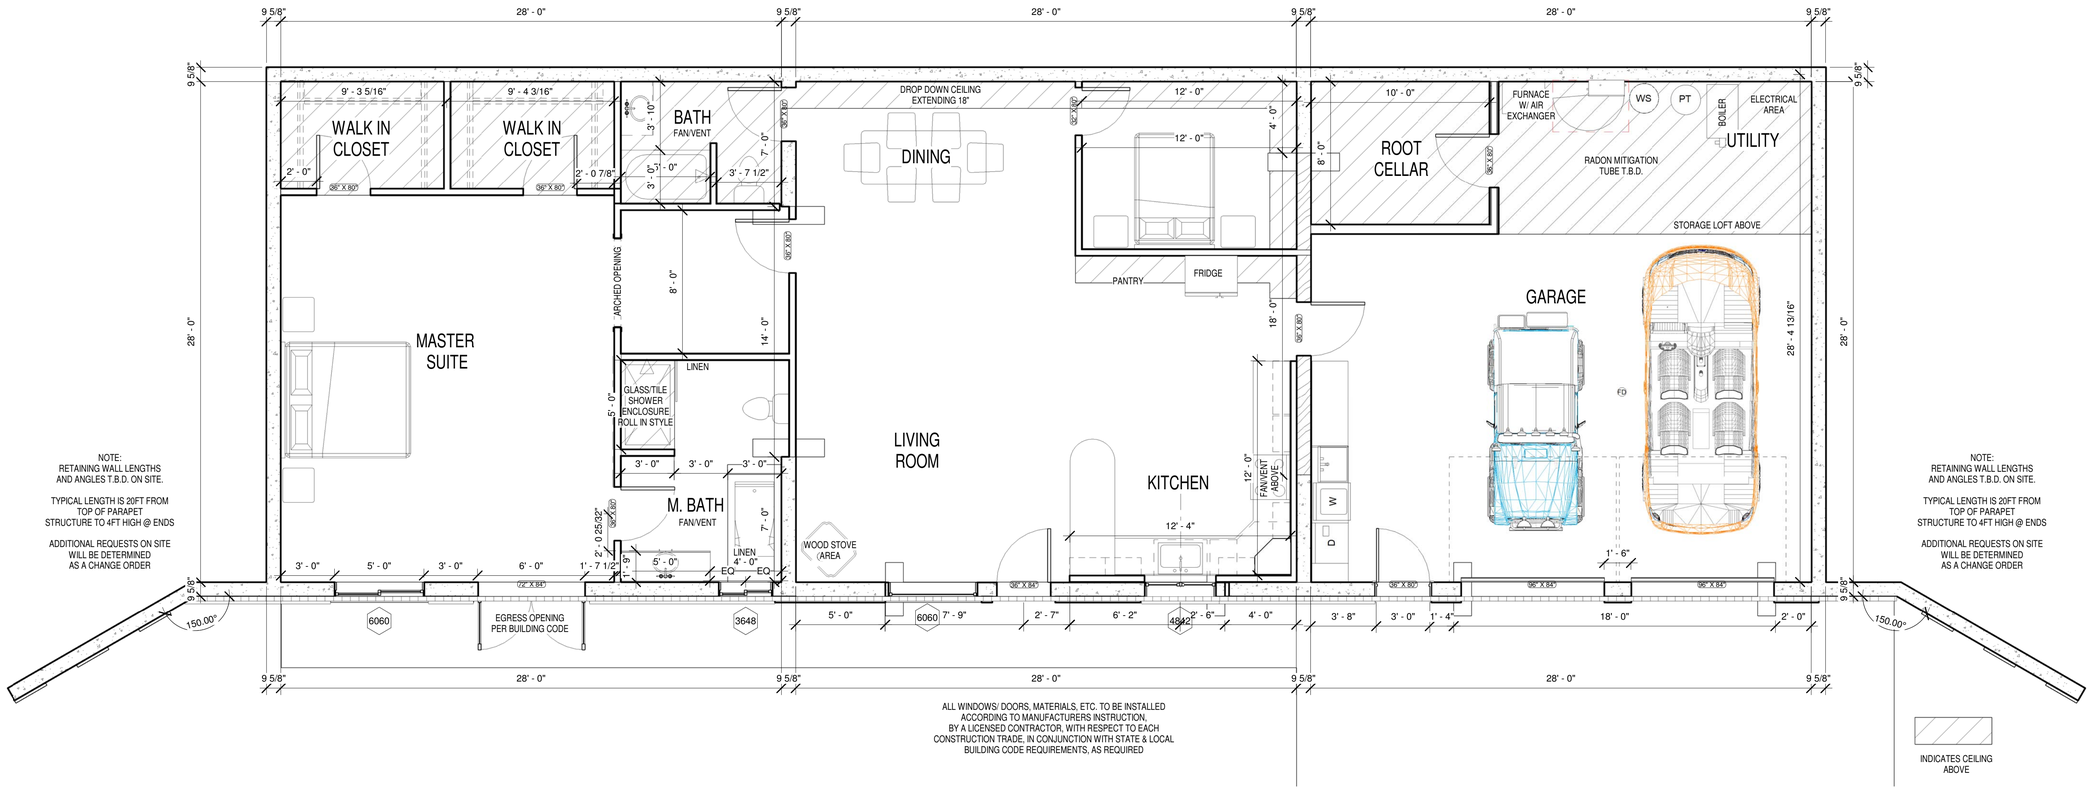

1 MAIN FLOOR PLAN
1/4" = 1'-0"

AMERICAN EARTH SHELTER
1-816-286-9502

UPDATES	
2-27-23	PRELIMINARY
3-13-23	FULL SET REVIEW
3-31-23	FULL SET REVIEW

FLOOR PLAN

Date	3-31-23
Drawn by	JAMISEN SWENSON
Scale	1/4" = 1'-0"

A2

② SOUTH ELEVATION
1/4" = 1'-0"

AMERICAN
EARTH SHELTER

1-816-286-9502

UPDATES	
2-27-23	PRELIMINARY
3-13-23	FULL SET REVIEW
3-31-23	FULL SET REVIEW

ELEVATIONS/ PERSPECTIVE

Date	3-31-23
Drawn by	JAMISEN SWENSON
Scale	1/4" = 1'-0"

A3