1 PERSPECTIVE

AMERICAN
EARTH SHELTER

1-816-286-9502

UPDATES	
3-17-23	PRELIMINARY

PERSPECTIVE

Date	3-17-23
Drawn by	JAMISEN SWENSON
Scale	A1

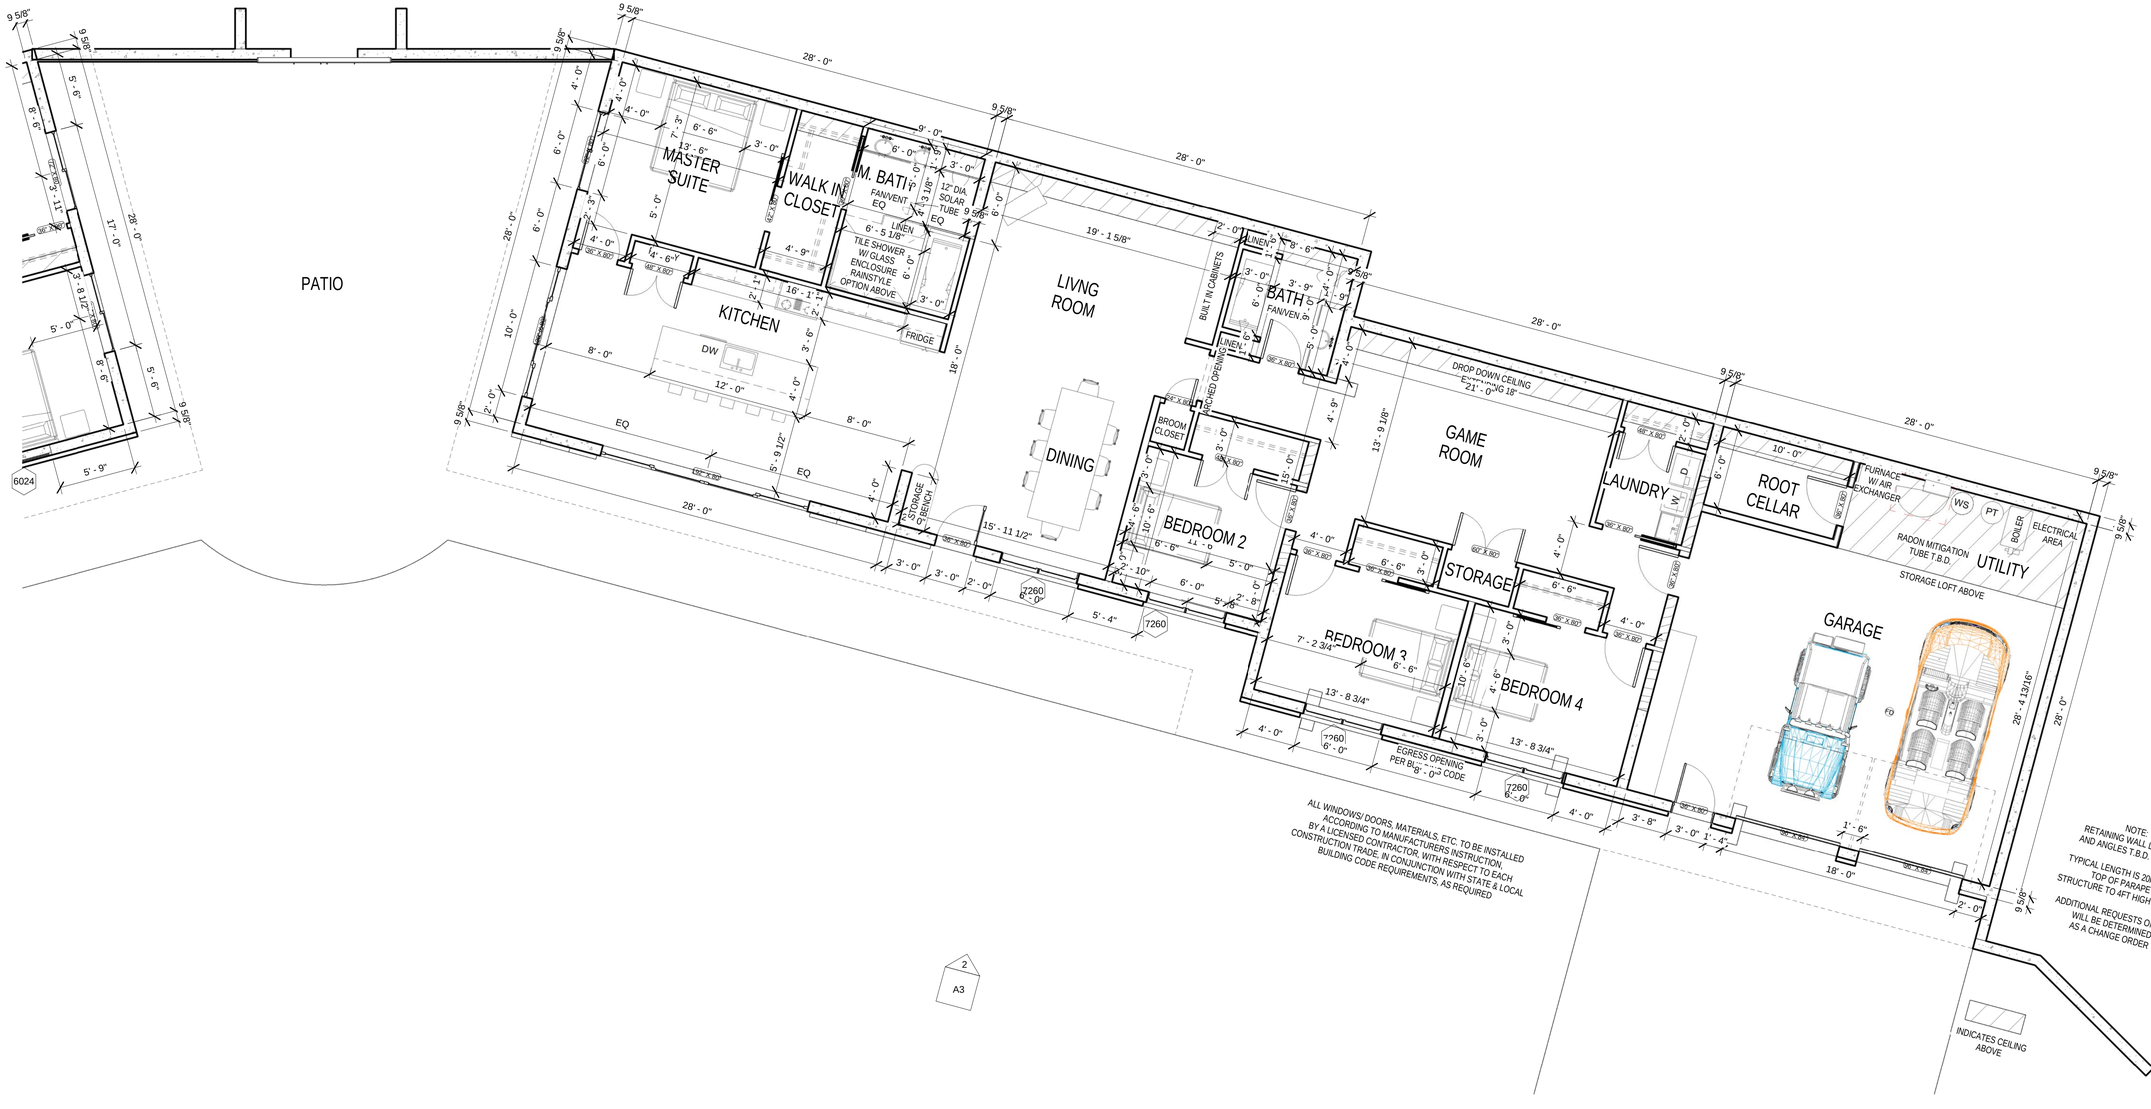

1 MAIN FLOOR PLAN RIGHT
3/16" = 1'-0"

AMERICAN
EARTH SHELTER
1-816-286-9502

UPDATES	
3-17-23	PRELIMINARY

MAIN FLOOR PLAN RIGHT

Date	3-17-23
Drawn by	JAMISEN SWENSON
Scale	3/16" = 1'-0"

A2

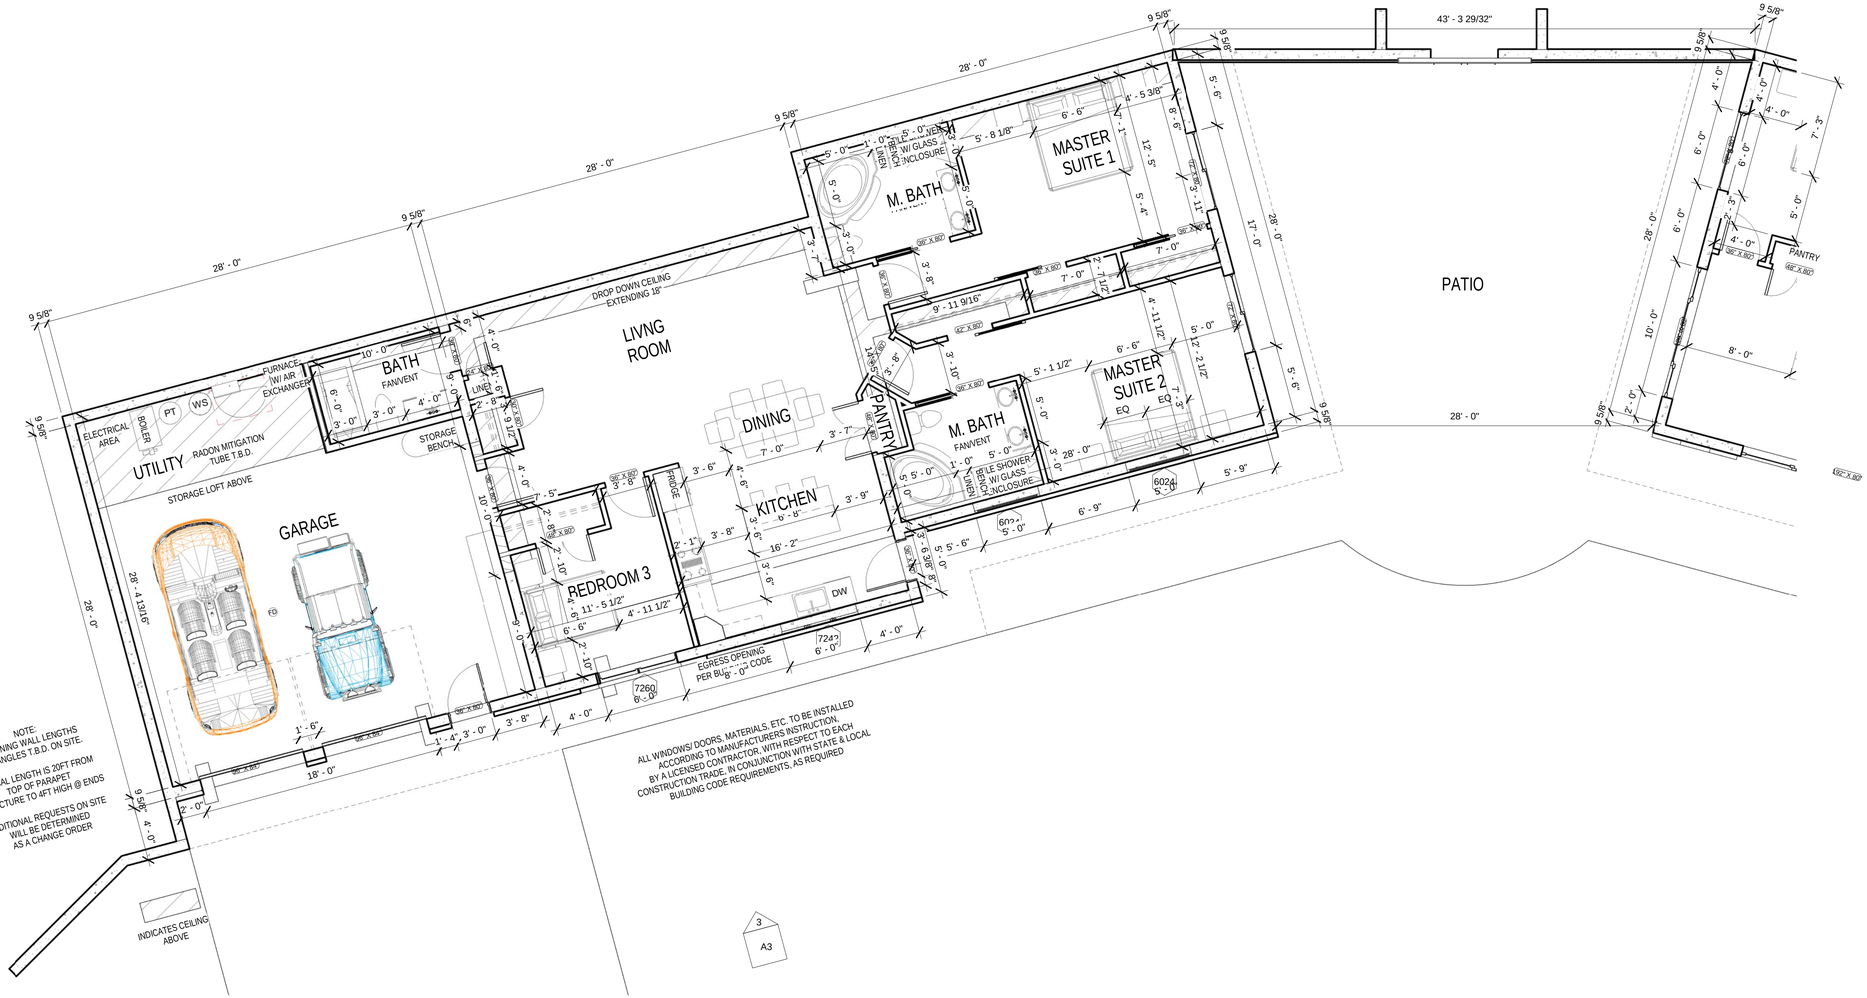

1 MAIN FLOOR PLAN LEFT
3/16" = 1'-0"

AMERICAN EARTH SHELTER	
1-816-286-9502	

UPDATES	
3-17-23	PRELIMINARY

MAIN FLOOR PLAN LEFT

Date	3-17-23
Drawn by	JAMISEN SWENSON
Scale	3/16" = 1'-0"

A2.1

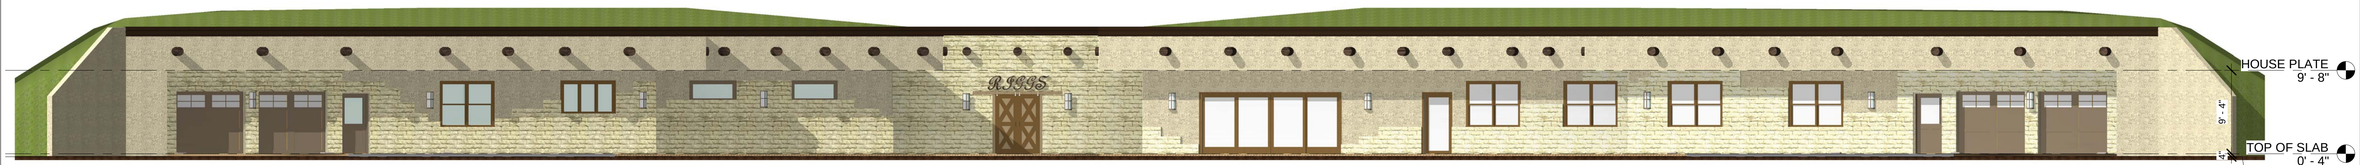

1 SOUTH ELEVATION
1/8" = 1'-0"

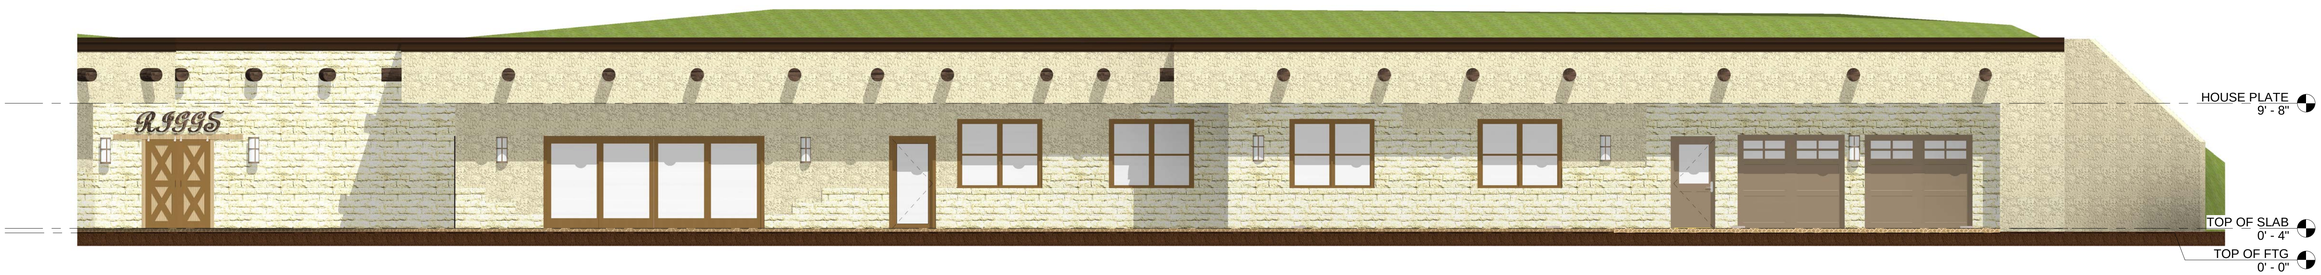

2 Elevation RIGHT WING
3/16" = 1'-0"

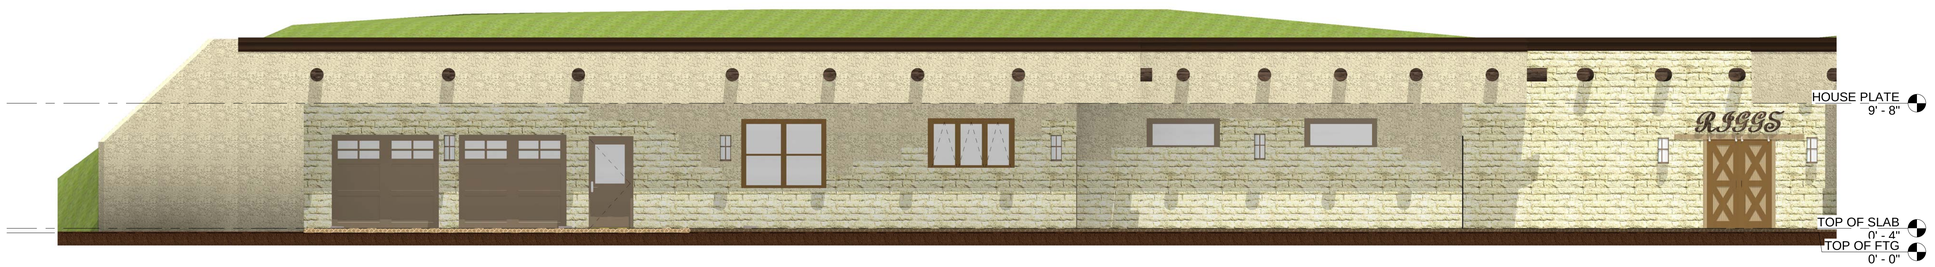

3 Elevation LEFT WING
3/16" = 1'-0"

AMERICAN
EARTH SHELTER
1-816-286-9502

UPDATES	
3-17-23	PRELIMINARY

ELEVATIONS

Date	3-17-23
Drawn by	JAMISEN SWENSON
Scale	As indicated

A3